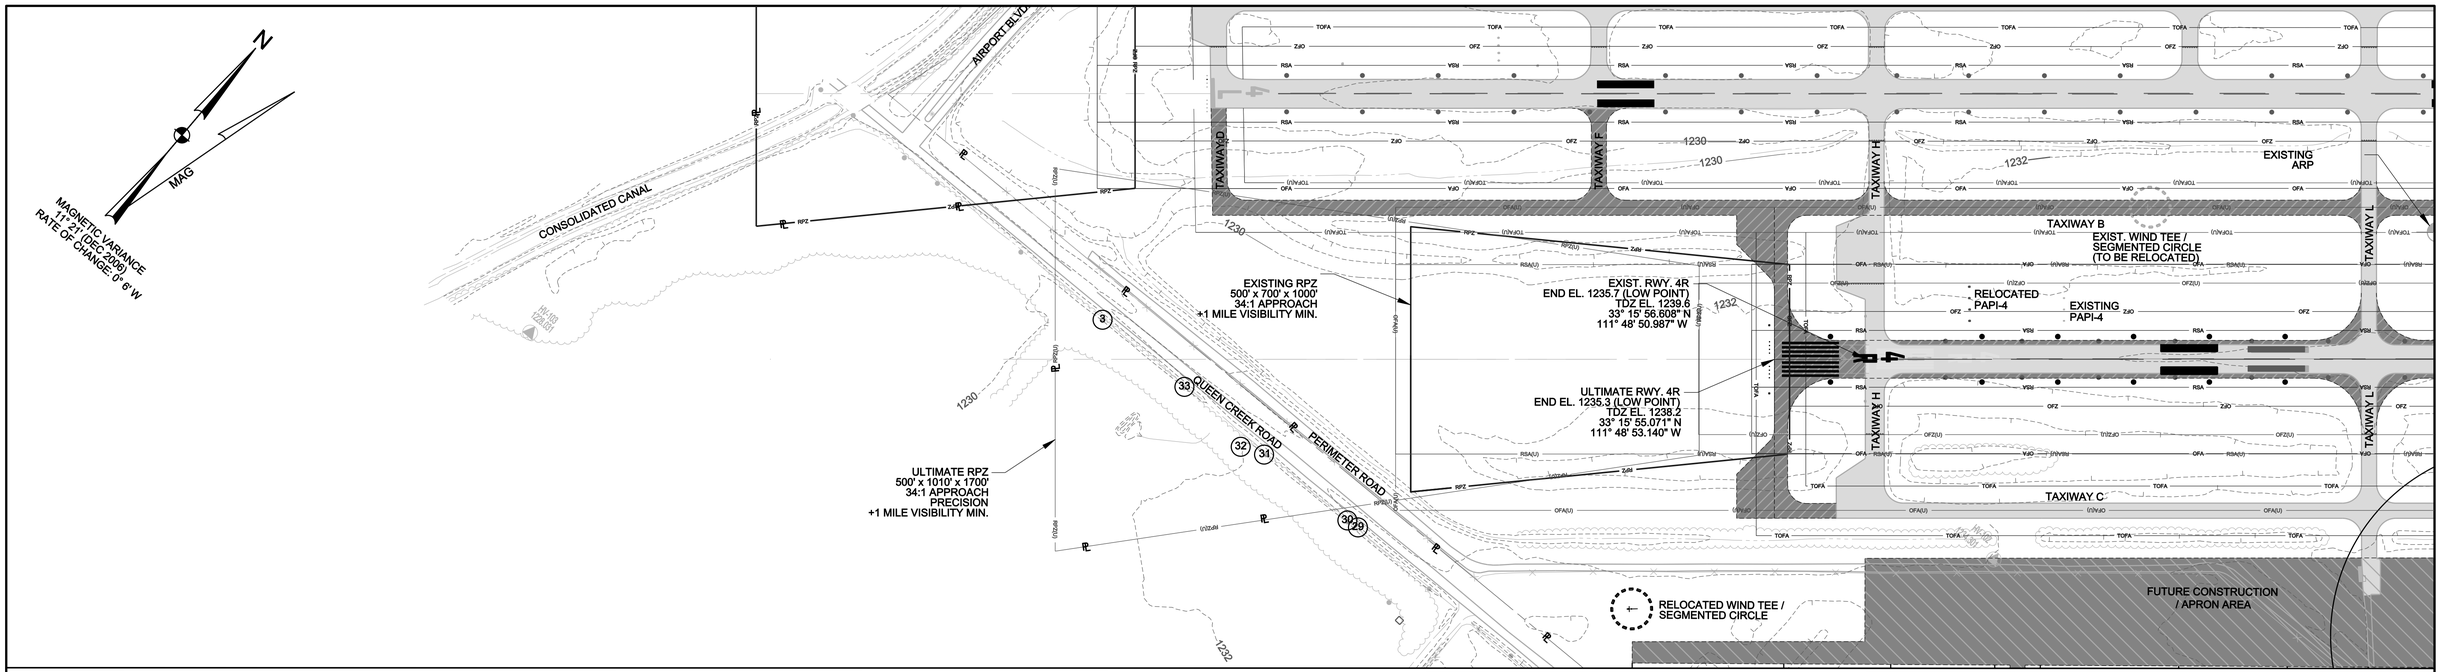

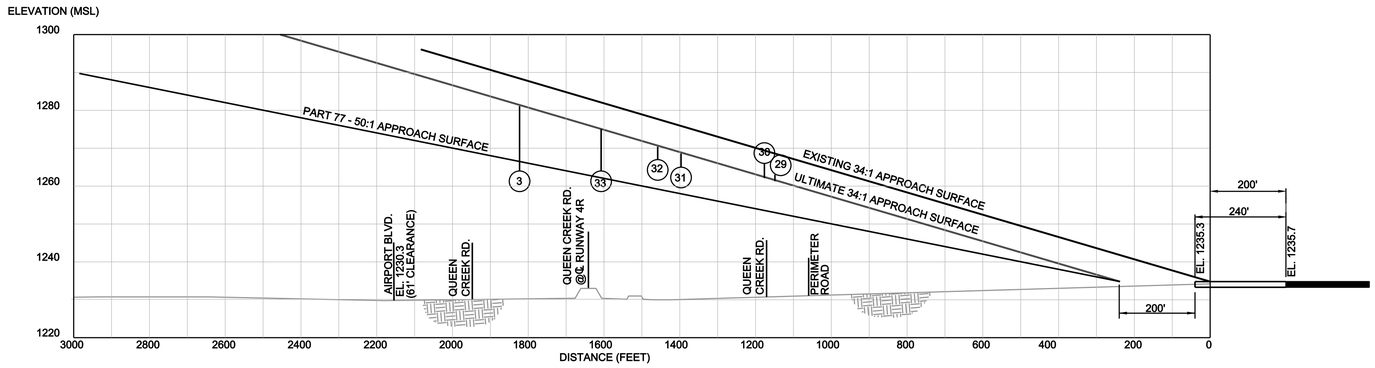

OBSTRUCTION TABLE

OBSTRUCTION NUMBER	OBJECT DESCRIPTION	ELEVATION (MSL)	SURFACE PENETRATION / CLEARANCE	ULTIMATE OBJECT DISPOSTION
③	POLE	1264	9	REMOVE
㉙	CATENARY	1263	4	REMOVE
㉚	POLE	1266	7	REMOVE
㉛	POLE	1265	2	REMOVE
㉜	TREE	1267	3	REMOVE
㉝	POLE	1264	-4	REMOVE

NOAA - NATIONAL GEODETIC SURVEY (4-1-2005)

NOTES:
1. TERRAIN PROFILE REPRESENTS THE HIGHEST POINT ACROSS THE WIDTH AND ALONG THE LENGTH OF THE APPROACH SURFACE AND PRIMARY SURFACE.
2. THE TOPOGRAPHICAL BASE (2-FOOT CONTOURS) FOR THE CHANDLER AIRPORT ALP WAS CREATED BY COOPER AERIGI OF PHOENIX, INC. USING GROUND SURVEY, FLIGHT SURVEY, AND END ANALYTICS. (DATE: 01-28-1997)

"THE CONTENTS OF THIS PLAN DO NOT NECESSARILY REFLECT THE OFFICIAL VIEWS OR POLICY OF THE FAA OR ADOT AERONAUTICS. ACCEPTANCE OF THIS DOCUMENT BY THE FAA OR ADOT AERONAUTICS DOES NOT IN ANY WAY CONSTITUTE A COMMITMENT ON THE PART OF THE UNITED STATES OR THE STATE OF ARIZONA TO PARTICIPATE IN ANY DEVELOPMENT DEPICTED HEREIN NOR DOES IT INDICATE THAT THE PROPOSED DEVELOPMENT IS ENVIRONMENTALLY ACCEPTABLE IN ACCORDANCE WITH APPROPRIATE PUBLIC LAWS."

LEGEND

EXISTING	ULTIMATE	DESCRIPTION
		ABANDONED PAVEMENT (To Be Removed)
		AIRPORT PAVEMENT
		AIRPORT PROPERTY LINE
		AIRPORT REFERENCE POINT (ARP)
		AIRPORT ROTATING BEACON
		BUILDING ABANDONMENT (To Be Removed)
		BUILDINGS
H	H	HELIPAD
BRL 30'	BRL 30'	BUILDING RESTRICTION LINE (BRL)
OFA	OFA (U)	RUNWAY OBJECT FREE AREA
RSA	RSA (U)	RUNWAY SAFETY AREA
OFZ	OFZ (U)	OBJECT FREE ZONE
TSA	TSA (U)	TAXIWAY SAFETY AREA
TOFA	TOFA (U)	TAXIWAY OBJECT FREE AREA
		FACILITY CONSTRUCTION
		FENCING
VASI-4	PAPI-4	NAVIGATIONAL AID INSTALLATION (GVGI)
		RUNWAY THRESHOLD LIGHTS and REIL
		SECTION CORNER
		SEGMENTED CIRCLE/WIND INDICATOR
1080		TOPOGRAPHY (Source: Digital Survey Data)
		WIND INDICATOR (Lighted)

DEVELOPMENT STAGES

STAGE I 0-5 YEARS	STAGE II 6-10 YEARS	STAGE III 11-20 YEARS

REVISIONS:

REV. NO.	DATE	DESCRIPTION OF REVISION

SCALE: 1" = 200' HORIZ
1" = 20' VERT

DESIGNED BY SP DATE 11/06
DRAWN BY LKH DATE 04/10
CHECKED BY JM DATE 04/10

APPROVALS:

TITLE DATE
TITLE DATE
TITLE DATE

PLANS PREPARED BY

WilburSmith ASSOCIATES
ENGINEERS PLANNERS ECONOMISTS
1508 W. Tara Drive
Gilbert, Arizona 85233
Phone: 480-775-4344

PLANS PREPARED FOR

CHANDLER MUNICIPAL AIRPORT
CHANDLER, ARIZONA

PROJECT NO. (CLIENT) AZDOT - E5S64
PROJECT NO. (WSA) A31476

RUNWAY PROTECTION ZONE PLAN AND PROFILE RUNWAY 4R

Q:\Chandler ALP Update 2009\border.dwg May 05, 2010 - 8:03am