DEED RECORDING INFORMATION (COUNTY ASSESSOR - MARICOPA COUNTY, AZ)

OWNER: PARCEL NUMBER	ACREAGE	DEED DATE	RECORDING INFORMATION	GRANTOR / DEED TYPE	FAAP/ADAP/AIP NUMBER GRANT ACCEPTANCE
City of Chandler 303-32-001	40	5-28-1948	Deed #: NOD-44446 Book: 303 Map: 32 Parcel: 1	State of Arizona / Warranty	FAAP 9-02-008-6604 7-14-1959
City of Chandler 303-32-002	39	5-28-1948	Deed #: NOD-44447 Book: 303 Map: 32 Parcel: 2	State of Arizona / Warranty	FAAP 9-02-008-6604 7-14-1959
City of Chandler 303-32-003	38.96	5-28-1948	Deed #: NOD-44448 Book: 303 Map: 32 Parcel: 3	State of Arizona / Warranty	FAAP 9-02-008-6604 7-14-1959
City of Chandler 303-32-005	39	5-28-1948	Deed #: NOD-44445 Book: 303 Map: 32 Parcel: 5	State of Arizona / Warranty	FAAP 9-02-008-6604 7-14-1959
City of Chandler 303-32-009B	21.043	3-31-1988	Deed #: 880150742 Book: 303 Map: 32 Parcel: 009B	John Demetria LTD. / Warranty	AIP-3-04-0008-04 8-25-1987
City of Chandler 303-32-009C	35.702	1-26-1994	Deed #: 9400066751 Book: 303 Map: 32 Parcel: 009C	Airpark Associates LTD. Liability Company Warranty	AIP-3-04-0008-09 9-23-1993
City of Chandler 303-32-011C	6.625	10-24-1985	Deed #: 860101579 Book: 303 Map: 32 Parcel: 011C	Roosevelt Water Conservation District / Warranty	--
City of Chandler 303-32-012L	31.8	1-27-1975	Deed #: 11009-0175 Book: 303 Map: 32 Parcel: 012L	Roosevelt Water Conservation District / Warranty	AIP-3-04-0008-01 9-24-1984
City of Chandler 303-32-012M	7.83	9-6-1987	Deed #: 870499012 Book: 303 Map: 32 Parcel: 012M	Queen Creek Trust / Warranty	AIP-3-04-0008-03 9-26-1986
City of Chandler 303-32-012Q	6	12-31-1986	Deed #: 860733678 Book: 303 Map: 32 Parcel: 012Q	D.J. Patterson / Warranty	AIP-3-04-0008-07 7-25-1991
City of Chandler 303-32-012R	8.914	12-31-1986	Deed #: 860733678 Book: 303 Map: 32 Parcel: 012R	D.J. Patterson / Warranty	ADAP-5-04-0008-02 9-30-1978
City of Chandler 303-32-012P	44.834	3-3-1986	Deed #: 860101579 Book: 303 Map: 32 Parcel: 012X	Roosevelt Water Conservation District / Warranty	AIP-3-04-0008-06 5-18-1989
City of Chandler 303-32-013J	24.65	5-29-2002	Deed #: 887110100 Book: 303 Map: 32 Parcel: 013J	AJ Chandler Air Park LLC / Warrranty	AIP-3-04-0008-11 ADOT E1135 ADOT E1102 7-14-2000, 7-1-2000, and 4-2-2001
City of Chandler 303-32-013K	0.21	5-29-2002	Deed #: 887110100 Book: 303 Map: 32 Parcel: 013K	AJ Chandler Air Park LLC / Warrranty	AIP-3-04-0008-11 ADOT E1135 ADOT E1102 7-14-2000, 7-1-2000, and 4-2-2001
City of Chandler 303-32-013L	0.71	5-29-2002	Deed #: 887110100 Book: 303 Map: 32 Parcel: 013L	AJ Chandler Air Park LLC / Warrranty	AIP-3-04-0008-11 ADOT E1135 ADOT E1102 7-14-2000, 7-1-2000, and 4-2-2001
City of Chandler 303-32-013M	0.43	5-29-2002	Deed #: 887110100 Book: 303 Map: 32 Parcel: 013M	AJ Chandler Air Park LLC / Warrranty	AIP-3-04-0008-11 ADOT E1135 ADOT E1102 7-14-2000, 7-1-2000, and 4-2-2001
City of Chandler 303-32-013N	2.11	5-29-2002	Deed #: 887110100 Book: 303 Map: 32 Parcel: 013N	AJ Chandler Air Park LLC / Warrranty	AIP-3-04-0008-11 ADOT E1135 ADOT E1102 7-14-2000, 7-1-2000, and 4-2-2001
City of Chandler 303-32-014C	19.536	1-4-1993	Deed #: 930000184 Book: 303 Map: 32 Parcel: 014C	D.W. Patterson / Warranty	AIP-3-04-0008-06 5-18-1989
City of Chandler 303-31-001R	1.464	11-2-87	Deed #: 870666054 Book: 303 Map: 31 Parcel: 001H	Spitler / Warranty	AIP-3-04-0008-03 9-25-1986
City of Chandler 303-31-001N	22.076	9-12-1994	Deed #: 940672607 Book: 303 Map: 31 Parcel: 001N	R & E Farms / Special Warranty Deed	AIP-3-04-0008-08 6-25-1992
City of Chandler 303-31-009F	6.971	6-10-1988	Deed #: 880282164 Book: 303 Map: 31 Parcel: 009F	Chandler Airpark Limited Partnership / Warranty	AIP-3-04-0008-04 8-25-1987
City of Chandler 303-31-013C	1.72	1-4-1993	Deed #: 930000185 Book: 303 Map: 31 Parcel: 013C	C. Max Killian / Special Warranty Deed	--
City of Chandler 303-31-014A	46.589	6-11-1993	Deed #: 930370306 Book: 303 Map: 31 Parcel: 014C	D.W. Patterson / Special Warranty Deed	AIP-3-04-0008-08 6-25-1992
City of Chandler 303-31-015B	70	9-2-1988	Deed #: 880437911 Book: 303 Map: 31 Parcel: 015B	D.W. Patterson / Warranty	AIP-3-04-0008-08 8-25-1987 and 6-23-1988
City of Chandler 303-31-015D	3	8-31-1990	Deed #: 900394579 Book: 303 Map: 31 Parcel: 015D	D.W. Patterson / Warranty	AIP-3-04-0008-06 5-18-1989
City of Chandler 303-31-015E	6.728	8-31-1990	Deed #: 900394580 Book: 303 Map: 31 Parcel: 015E	D.W. Patterson / Warranty	AIP-3-04-0008-06 5-18-1989
City of Chandler 303-30-002B	2.416	7-7-1988	Deed #: 880330730 Book: 303 Map: 30 Parcel: 002B	Exeter Real Estate Investors / Warranty	AIP-3-04-0008-04 8-25-1987
City of Chandler 303-30-007B	4.16	7-22-1988	Deed #: 880360384 Book: 303 Map: 30 Parcel: 007B	D.W. Patterson / Warranty	AIP-3-04-0008-105 6-23-1988
Total Acreage	532.478	Note: The total acreage shown in this table is the cumulative sum of the above described parcels, whose acreages were obtained from legal descriptions and other legal documents obtained through the title search, referred to in the "Notice" block.			

NOTICE

Unless otherwise specified, the deed recording information presented on this map was obtained through a property title search which was conducted by Wilbur Smith Associates. This title search, utilizing the most up-to-date information and resources of both Wilbur Smith Associates and Maricopa County Assessors Office, was performed during the months of November and December 2006. All property description information contained herein is a matter of public record and is also available for review by the general public through the Maricopa County Assessors Office. Wilbur Smith Associates makes no warranty as to the accuracy or completeness of this information.

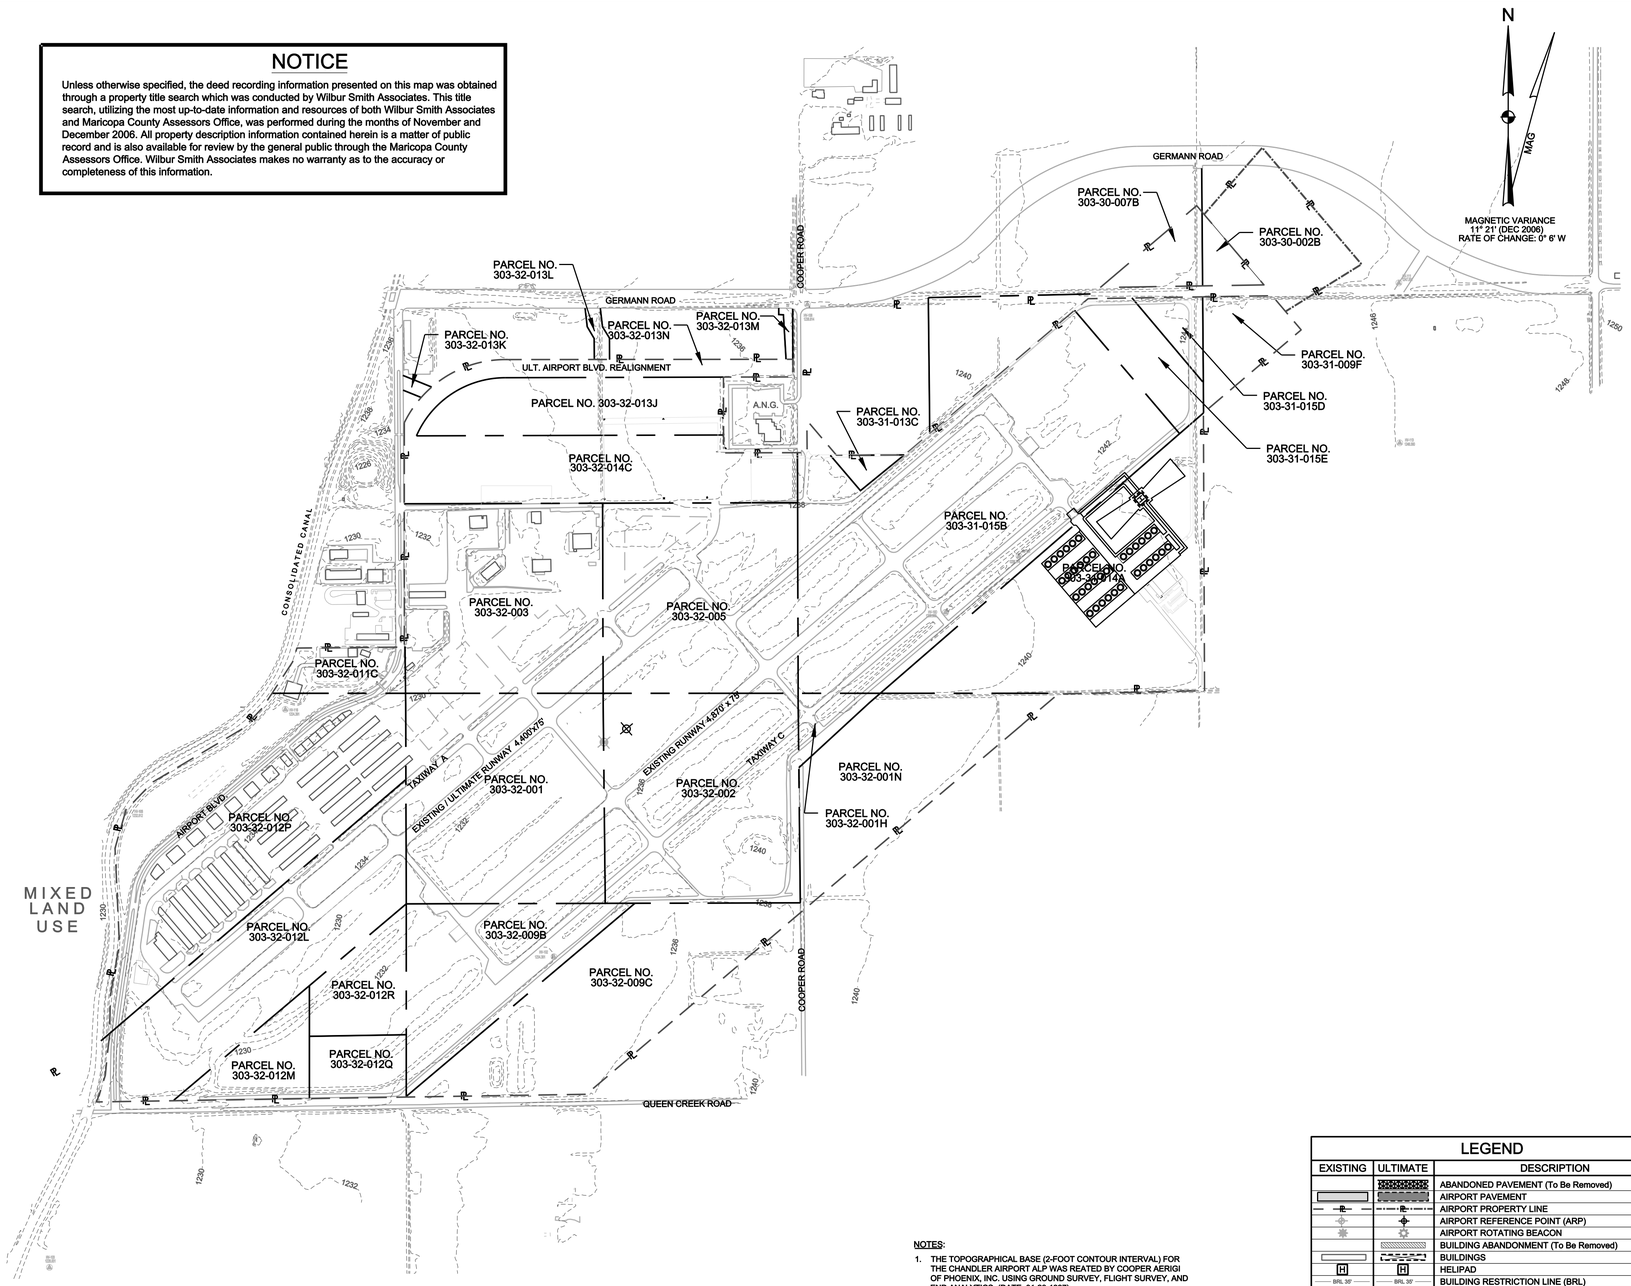

LEGEND

EXISTING	ULTIMATE	DESCRIPTION
		ABANDONED PAVEMENT (To Be Removed)
		AIRPORT PAVEMENT
		AIRPORT PROPERTY LINE
		AIRPORT REFERENCE POINT (ARP)
		AIRPORT ROTATING BEACON
		BUILDING ABANDONMENT (To Be Removed)
		BUILDINGS
H	H	HELIPAD
BRL 30'	BRL 30'	BUILDING RESTRICTION LINE (BRL)
OFA	OFA (U)	RUNWAY OBJECT FREE AREA
RSA	RSA (U)	RUNWAY SAFETY AREA
OFZ	OFZ (U)	OBJECT FREE ZONE
TSA	TSA (U)	TAXIWAY SAFETY AREA
TOFA	TOFA (U)	TAXIWAY OBJECT FREE AREA
		FACILITY CONSTRUCTION
		FENCING
VASI-4	PAPI-4	NAVIGATIONAL AID INSTALLATION (GVGI)
		RUNWAY THRESHOLD LIGHTS and REIL
		SECTION CORNER
		SEGMENTED CIRCLE/WIND INDICATOR
1080		TOPOGRAPHY (Source: Digital Survey Data)
		WIND INDICATOR (Lighted)

NOTES:

1. THE TOPOGRAPHICAL BASE (2-FOOT CONTOUR INTERVAL) FOR THE CHANDLER AIRPORT ALP WAS REATED BY COOPER AERIGI OF PHOENIX, INC. USING GROUND SURVEY, FLIGHT SURVEY, AND END ANALYTICS. (DATE: 01-28-1997)
2. PROPERTY LINES ESTABLISHED BASED ON SURVEY AND AIRPORT OWNER INFORMATION. TO BE USED FOR PLANNING PURPOSES ONLY.
3. PARCEL DATA REFLECTS INFORMATION GATHERED IN 2005. ACCORDING TO THE MARICOPA COUNTY ASSESSOR'S OFFICE, PARCEL DATA CAN CHANGE PERIODICALLY DUE TO THE SUBDIVISION OF PARCELS.

"THE CONTENTS OF THIS PLAN DO NOT NECESSARILY REFLECT THE OFFICIAL VIEWS OR POLICY OF THE FAA OR ADOT AERONAUTICS. ACCEPTANCE OF THIS DOCUMENT BY THE FAA OR ADOT AERONAUTICS DOES NOT IN ANY WAY CONSTITUTE A COMMITMENT ON THE PART OF THE UNITED STATES OR THE STATE OF ARIZONA TO PARTICIPATE IN ANY DEVELOPMENT DEPICTED HEREIN NOR DOES IT INDICATE THAT THE PROPOSED DEVELOPMENT IS ENVIRONMENTALLY ACCEPTABLE IN ACCORDANCE WITH APPROPRIATE PUBLIC LAWS."

REVISIONS:

REV. NO.	DATE	DESCRIPTION OF REVISION

500 0 500 1000 1500

SCALE: 1" = 500'

DESIGNED BY	SP	DATE	11/06
DRAWN BY	LKH	DATE	04/10
CHECKED BY	JM	DATE	04/10

APPROVALS:

TITLE DATE

TITLE DATE

TITLE DATE

PLANS PREPARED BY

ENGINEERS PLANNERS ECONOMISTS
WilburSmith ASSOCIATES

1508 W. Tara Drive
Gilbert, Arizona 85233
Phone: 480-775-4344

PLANS PREPARED FOR

CHANDLER MUNICIPAL AIRPORT
CHANDLER, ARIZONA

PROJECT NO. (CLIENT): AZDOT - E5S64

PROJECT NO. (WSA): A31476

"EXHIBIT A"
AIRPORT PROPERTY MAP

9

Q:\Chandler ALP Update 2009\border.dwg May 05, 2010 - 8:05am