Kimley»Horn

Chandler Heights Road Improvements
Gilbert Rd to Val Vista Dr
ST1804.401, CHN0244D, T020301C

GRAPHIC SCALE IN FEET 0 25 50 100 NORTH

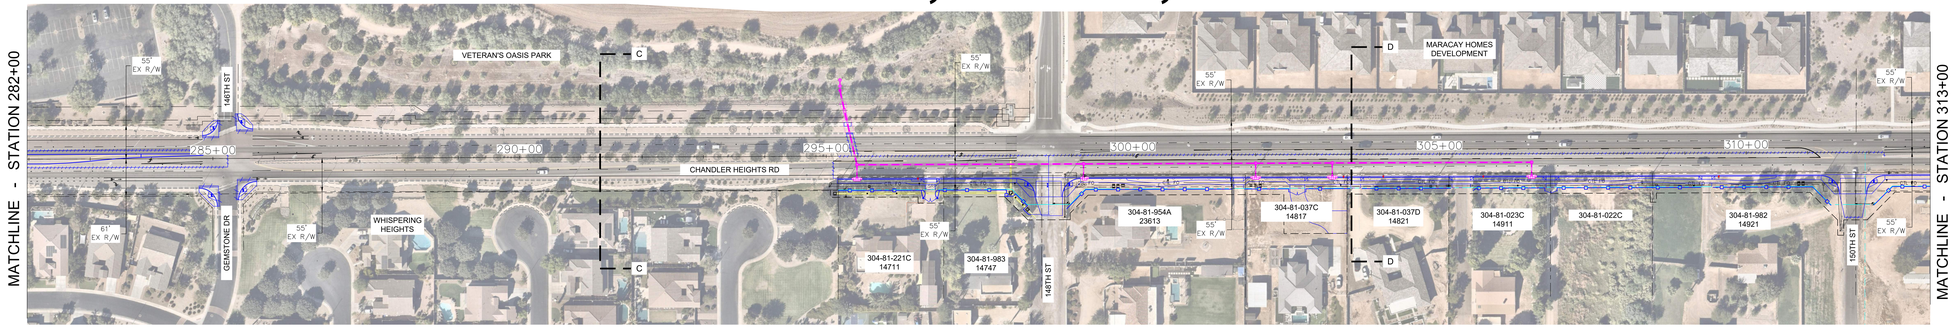

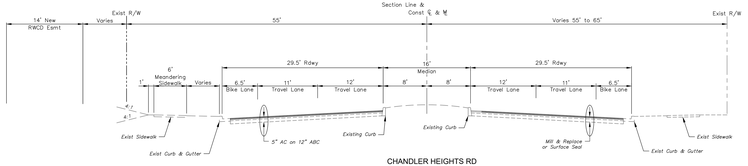

TYPICAL SECTION C-C

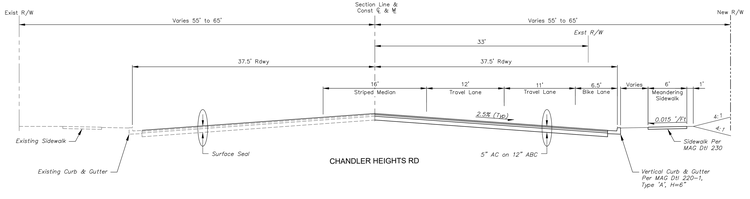
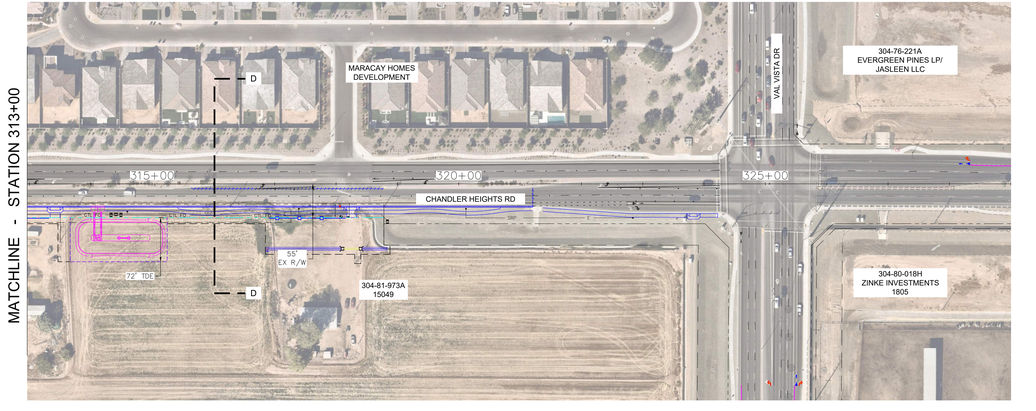
TYPICAL SECTION D-D