Kimley»Horn

TP2202 Highline Canal Shared Use Path CHANDLER, AZ

GRAPHIC SCALE IN FEET 0 20 40 80
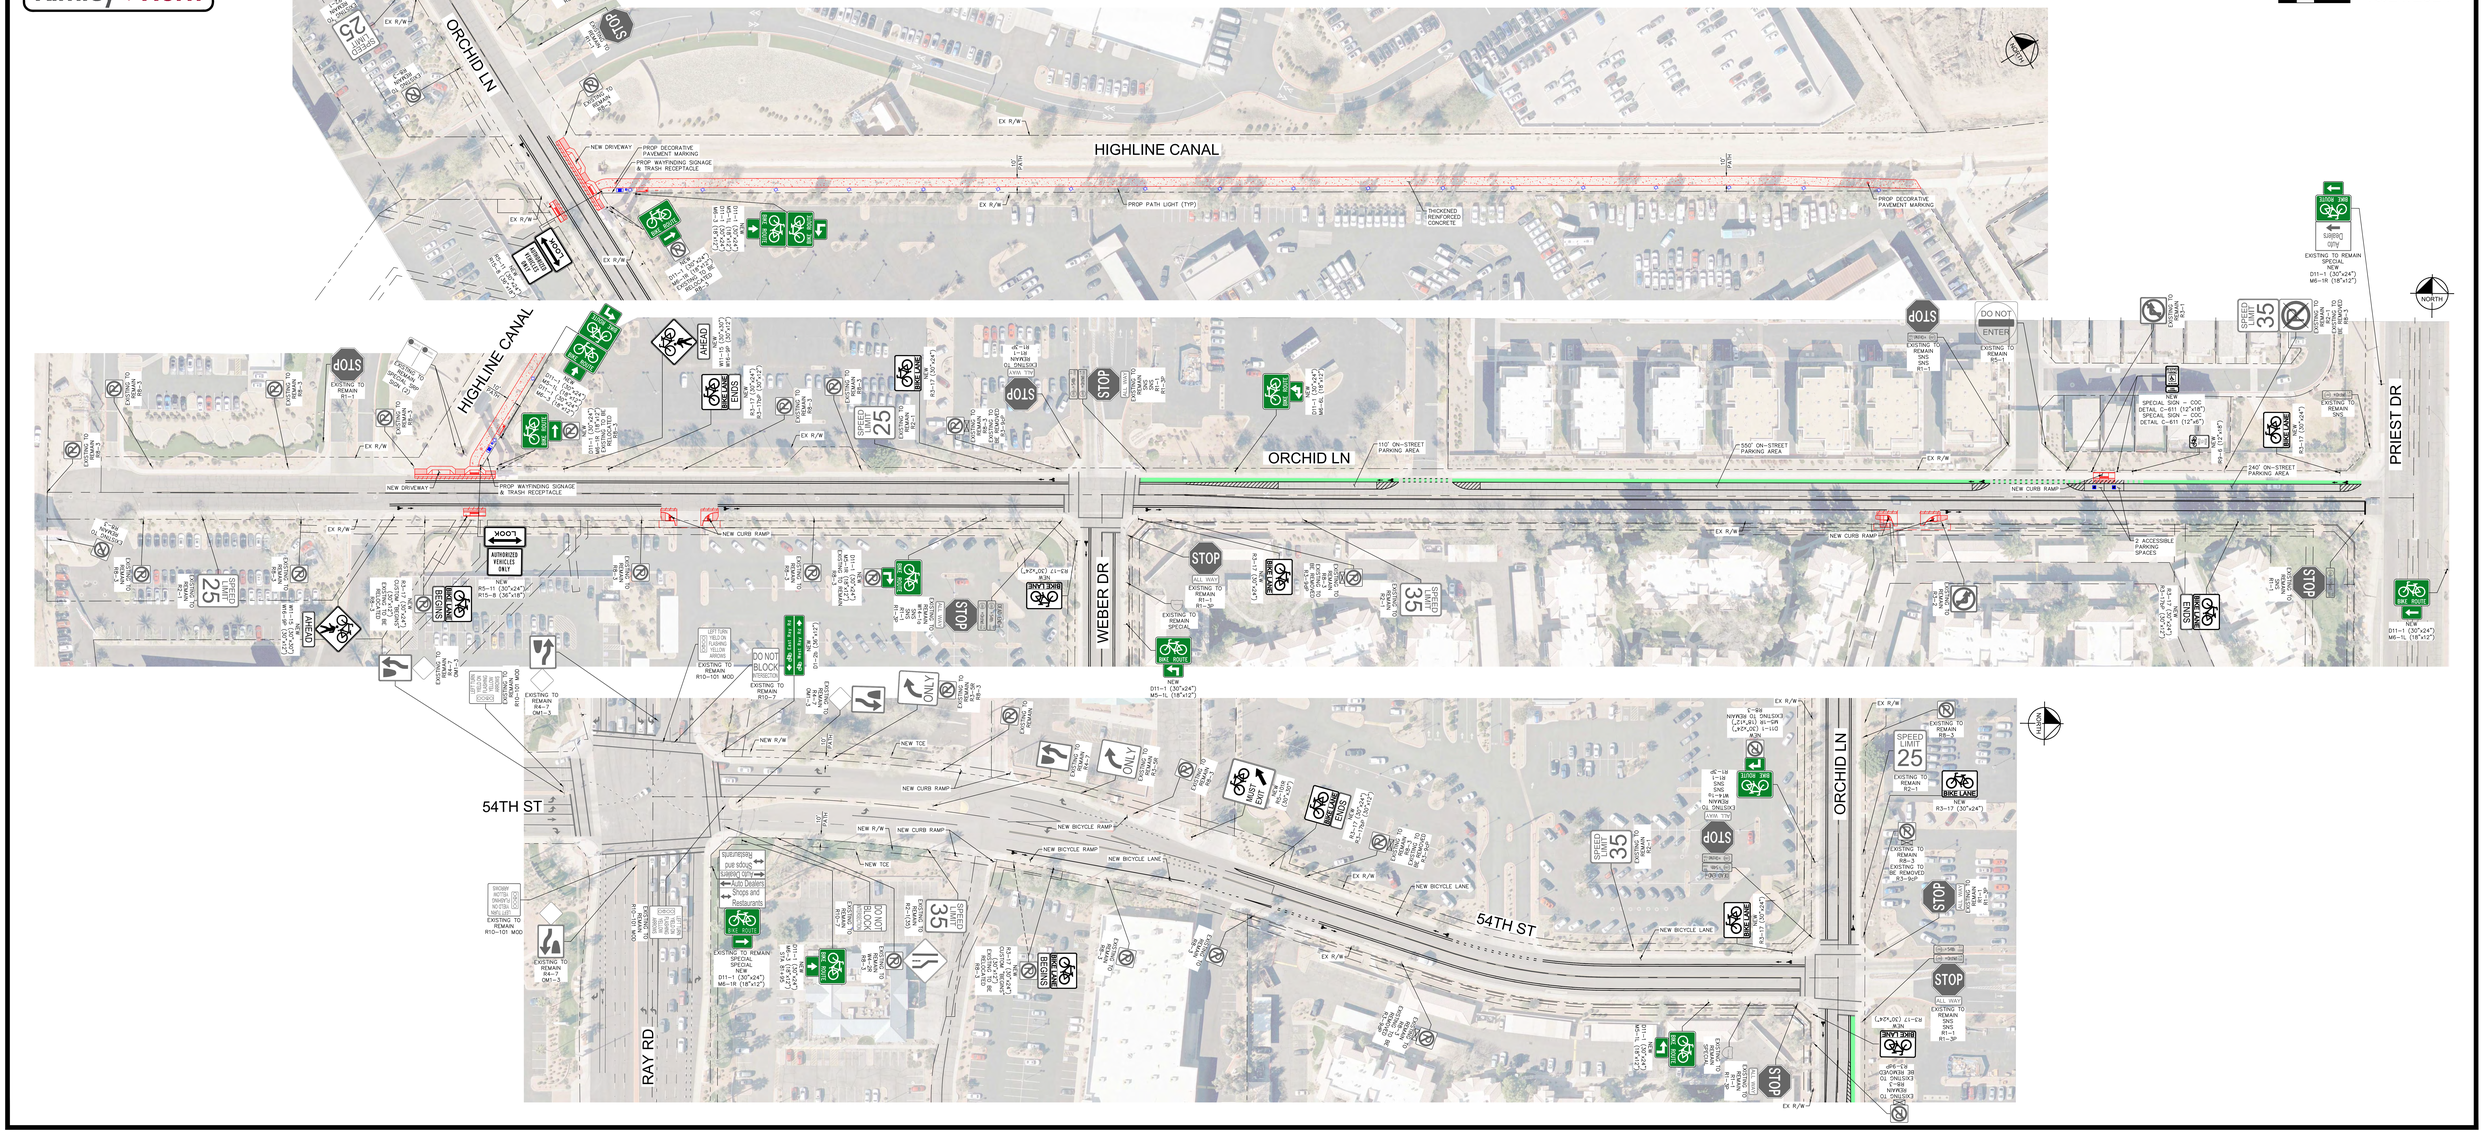
10/21/2024