Kimley»Horn

TP2202 Kyrene Branch Canal Shared Use Path CHANDLER, AZ

GRAPHIC SCALE IN FEET 0 20 40 80
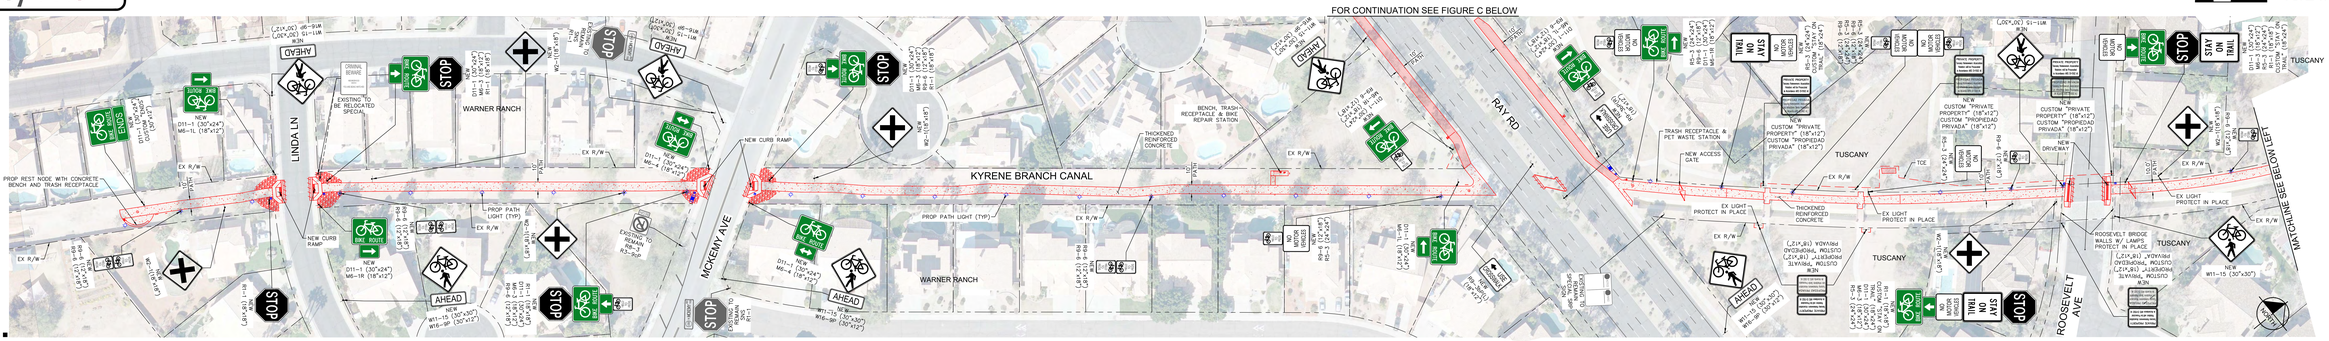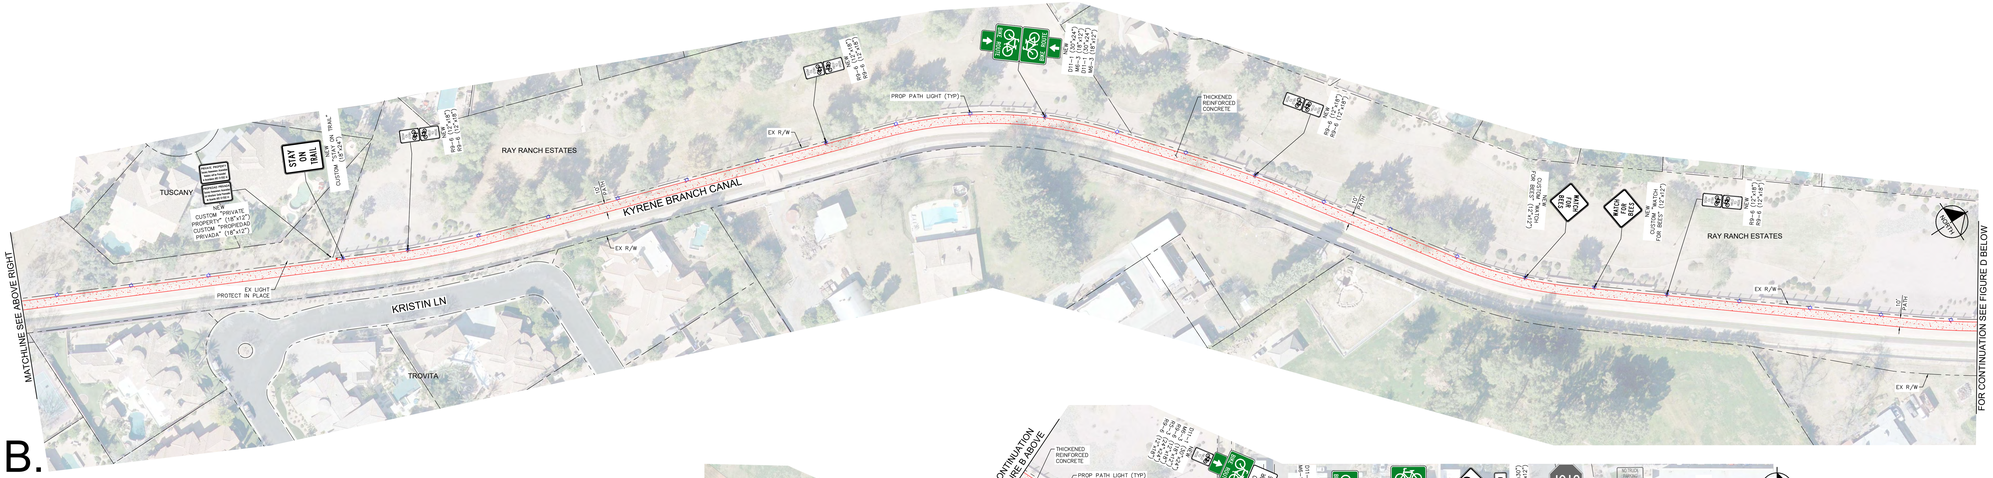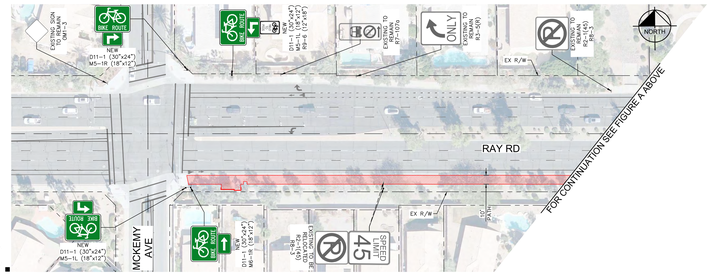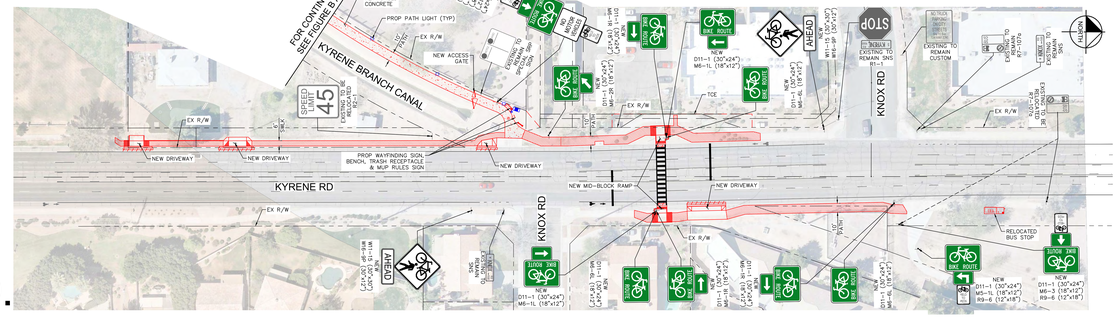
10/21/2024